
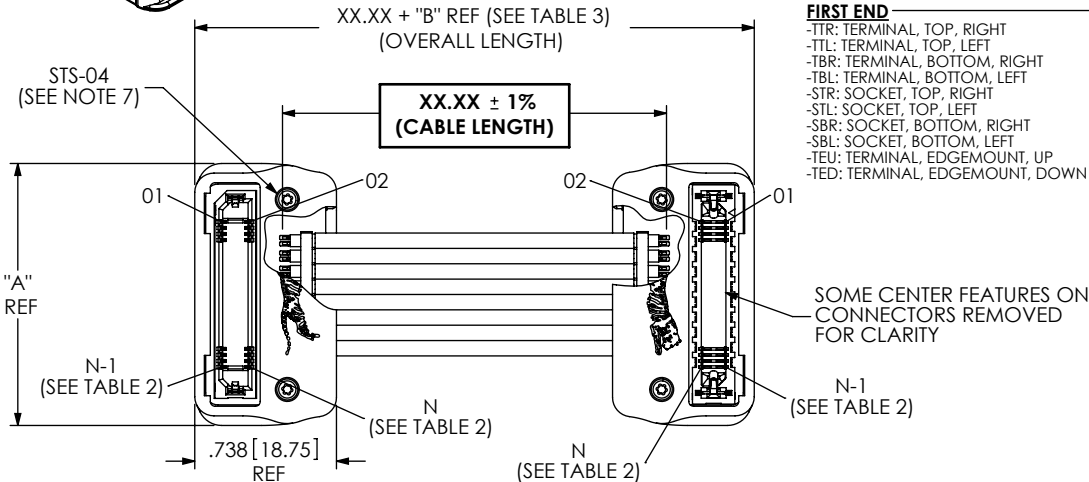


DO NOT
SCALE FROM
THIS PRINT

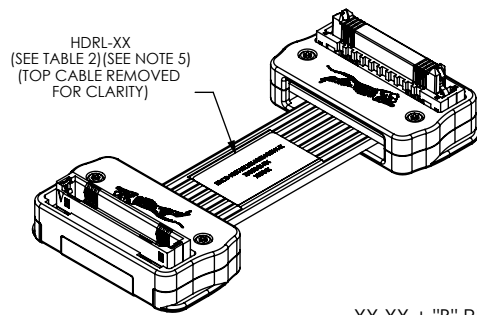

FIRST END

SECOND END

NO OF POSITIONS

-013 (8 PAIR)
-025 (16 PAIR)
-049 (32 PAIR)
(PER ROW)

LENGTH

-XX.XX (INCHES)
(01.72[43.7] MIN)
(SEE NOTE 8)
(SEE NOTE 9)

FIRST END

-TTR: TERMINAL, TOP, RIGHT
-TTL: TERMINAL, TOP, LEFT
-TBR: TERMINAL, BOTTOM, RIGHT
-TBL: TERMINAL, BOTTOM, LEFT
-STR: SOCKET, TOP, RIGHT
-STL: SOCKET, TOP, LEFT
-SBR: SOCKET, BOTTOM, RIGHT
-SBL: SOCKET, BOTTOM, LEFT
-TEU: TERMINAL, EDMOUNT, UP
-TED: TERMINAL, EDMOUNT, DOWN

LATCH OPTION** (SEE NOTE 11)

*-L: 1ST END STD LATCH, 2ND END SQUEEZE LATCH
*-R: 1ST END SQUEEZE LATCH, 2ND END STD LATCH
*-D: BOTH ENDS STD LATCH
*-N: NO CAPS (BOTH ENDS HAVE STD LATCH)
*-B: BOTH ENDS SQUEEZE LATCH
*-F: 1ST END SCREW OPTION, 2ND END FRICTION LATCH
*-S: 1ST END FRICTION LATCH, 2ND END SCREW OPTION
*-C: BOTH ENDS SCREW OPTION
***-G: 1ST END SCREW OPTION, 2ND END SQUEEZE LATCH
***-T: 1ST END SQUEEZE LATCH, 2ND END SCREW OPTION
*-1: BOTH ENDS EXTENDED HOUSING SQUEEZE LATCH
*-2: FIRST END FRICTION LATCH, 2ND END EXTENDED HOUSING SQUEEZE LATCH
*-3: FIRST END EXTENDED HOUSING SQUEEZE LATCH, 2ND END, FRICTION LATCH
***-4: FIRST END SCREW OPTION, 2ND END EXTENDED HOUSING SQUEEZE LATCH
***-5: FIRST END EXTENDED HOUSING SQUEEZE LATCH, 2ND END SCREW OPTION

WIRING OPTION

****-1: PIN 1 TO PIN 1
****-2: PIN 1 TO PIN 2
****-3: PIN 1 TO PIN N-1
****-4: PIN 1 TO PIN N
(SEE TABLE 7, SHEET 6)
(SEE NOTE 12)

SECOND END

-TTR: TERMINAL, TOP, RIGHT
-TTL: TERMINAL, TOP, LEFT
-TBR: TERMINAL, BOTTOM, RIGHT
-TBL: TERMINAL, BOTTOM, LEFT
-STR: SOCKET, TOP, RIGHT
-STL: SOCKET, TOP, LEFT
-SBR: SOCKET, BOTTOM, RIGHT
-SBL: SOCKET, BOTTOM, LEFT
-TEU: TERMINAL, EDMOUNT, UP
-TED: TERMINAL, EDMOUNT, DOWN

*OPTION ONLY AVAILABLE WITH -TEX OPTIONS
(SEE NOTE 10)
**LATCH OPTION REQUIRED, PART NUMBER
MUST BE COMPLETE TO BE VALID
***SQUEEZE LATCH TEX OPTIONS ONLY
****: AVAILABLE TO EXISTING CUSTOMERS ONLY

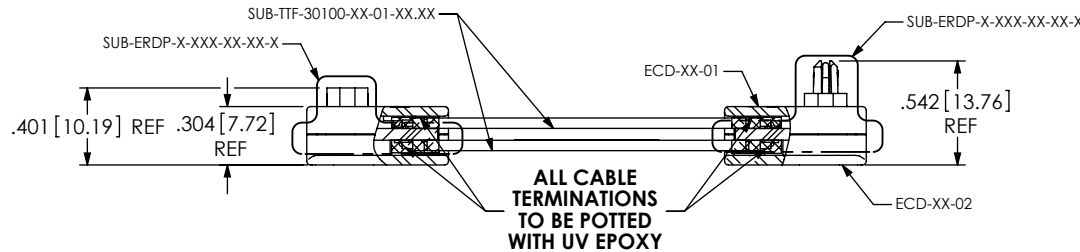


FIG 1

(ERDP-025-XX.XX-STL-TTR-1-D SHOWN)

TABLE 2			
# OF POSITIONS	N	N-1	HDRL-XX
-013	26	25	HDRL-11
-025	50	49	HDRL-11
-049	98	97	HDRL-13

TABLE 3	
END TO END	"B"
DV TO DV	.924[23.47]
DV TO EM (-TXX)	1.051[26.69]
EM (-TXX) TO EM (-TXX)	1.178[29.92]

TABLE 1							
# OF POSITIONS	"A"	XCD-XX-01	XCD-XX-02	CABLE CALLOUT		QTY	SUB-ERDP-X-XXX-XX-XX (SEE TABLE 7)
				WIRING OPTION			
				-1, -2, -3, -4	-5, -6, -7, -8		
-013	1.018[25.86]	ECD-13-01	ECD-13-02	SUB-TTF-30100-04-01-XX.XX	SUB-TTF-30100CU-04-01-XX.XX	2	SUB-ERDP-X-013-XX-XX-X
-025	1.3645[34.66]	ECD-25-01	ECD-25-02	SUB-TTF-30100-08-01-XX.XX	SUB-TTF-30100CU-08-01-XX.XX	2	SUB-ERDP-X-025-XX-XX-X
-049	2.120[53.85]	ECD-49-01	ECD-49-02	SUB-TTF-30100-16-01-XX.XX	SUB-TTF-30100CU-16-01-XX.XX	2	SUB-ERDP-X-049-XX-XX-X

SEE TABLE 8 (SHEET 6)

F:\DWG\MISC\MKTG\ERDP-XXX-XX-XX-XXX-XX-X-MKT.SLDDRW

NOTES:

1. REPRESENTS A CRITICAL DIMENSION.
2. PARTS TO BE PROCESSED PER SAMTEC ACCEPTABILITY REQUIREMENTS: HDR-PI-01 "CABLE ASSEMBLY WORKMANSHIP STANDARDS".
3. ALL ASSEMBLIES TO BE 100% ELECTRICALLY TESTED.
4. ALL ASSEMBLIES TO BE 100% HI-POT TESTED AT 300V.
5. LABEL TO BE CENTERED ON LOWER CABLE AS SHOWN. LABEL TO CONTAIN:
LINE 1 - PART NUMBER "ERDP-XXX-XX.XX-XXX-XXX-X-X"
LINE 2 - SHOP ORDER NUMBER "XXXXXX"
LINE 3 - DATE CODE "XXXXXX"
6. FOR PACKAGING REQUIREMENTS REFERENCE PACKAGING STANDARDS.
7. TIGHTEN STS-04 FASTENERS TO 1.4-1.7 IN-LBS (4 PLCS).
8. SUB-TCF LENGTH IS EQUAL TO ERCD LENGTH.
9. CABLE LENGTHS LONGER THAN 40.00 INCHES ARE NOT SUPPORTED BY S.I. TEST DATA.
10. -B & -1 OPTION ONLY AVAILABLE WITH -TEX ON BOTH ENDS. -L, -2, -G & -4 OPTIONS ONLY AVAILABLE WITH -TEX ON 2ND END. -R, -3, -T & -5 OPTION ONLY AVAILABLE WITH -TEX ON FIRST END.
11. THE RECOMMENDED MATING CONNECTOR IS THE ERF8 OR ERM8 WITH -L LATCHING OPTION.
12. WIRING OPTION -5 THROUGH -8 USE 30100CU.

TOLERANCES DO NOT APPLY TO REFERENCE DIMENSIONS. UNLESS OTHERWISE SPECIFIED, DIMENSIONS ARE IN INCHES. TOLERANCES ARE:
DECIMALS .01 [.3]
ANGLES 2°
XXX: ±.005 [.13]
XXXX: ±.0020 [.051]

PROPRIETARY NOTE
THIS DOCUMENT CONTAINS CONFIDENTIAL AND PROPRIETARY INFORMATION AND ALL DESIGN, MANUFACTURING, REPRODUCTION, USE, PATENT RIGHTS AND SALES RIGHTS ARE EXPRESSLY RESERVED BY SAMTEC, INC. THIS DOCUMENT SHALL NOT BE DISCLOSED, IN WHOLE OR PART, TO ANY UNAUTHORIZED PERSON OR ENTITY NOR REPRODUCED, TRANSFERRED OR INCORPORATED IN ANY OTHER PROJECT IN ANY MANNER WITHOUT THE EXPRESS WRITTEN CONSENT OF SAMTEC, INC.

samtec

520 PARK EAST BLVD, NEW ALBANY, IN 47150
PHONE: 812-944-6733 FAX: 812-948-5047
e-Mail: info@SAMTEC.com code 55322

DO NOT SCALE DRAWING

SHEET SCALE: 1:1

DESCRIPTION:

0.8MM EDGE RATE TWIN-AX CABLE ASSEMBLY

DWG. NO.


ERDP-XXX-XX.XX-XXX-XXX-X-X

BY: J. BORGELT 1/21/2008


SHEET 1 OF 6

THIS PRODUCT MANUFACTURED
WITH LEAD-FREE PROCESSING


-TTR

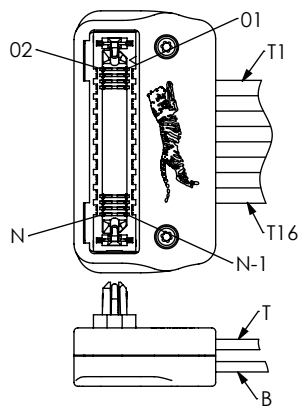


-TTL

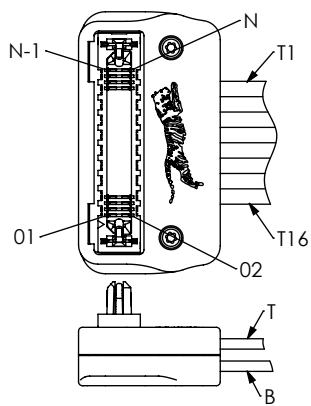


-TBR

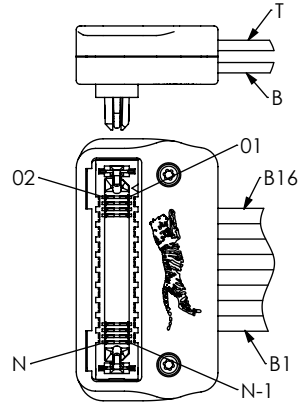


-TBL

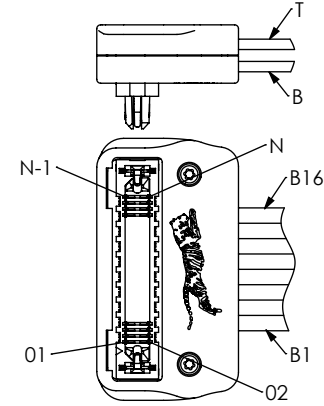


-STR

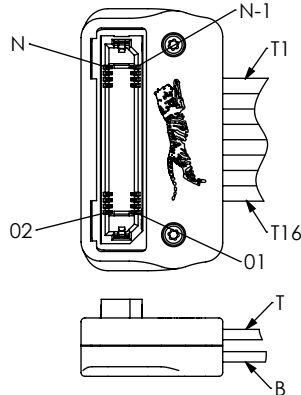


-STL

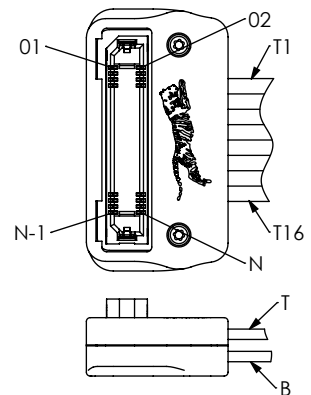


-SBR

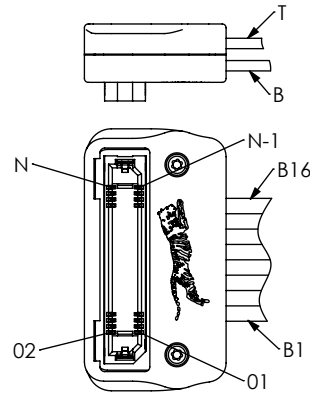


-SBL

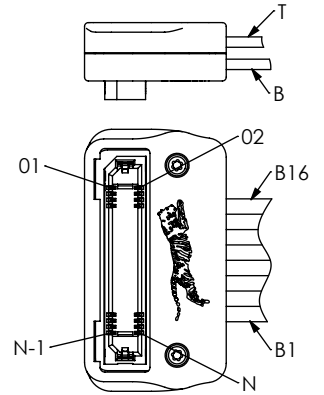

-TED

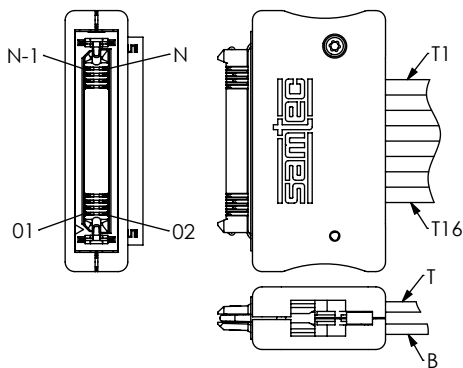

-TEU

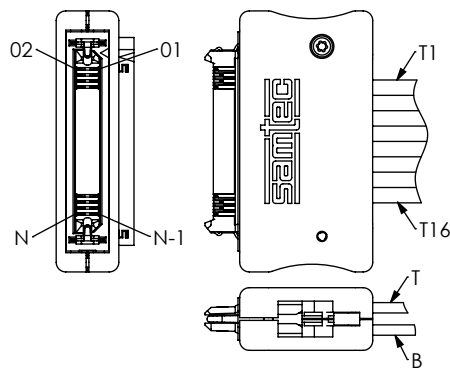

PROPRIETARY NOTE
THIS DOCUMENT CONTAINS CONFIDENTIAL AND PROPRIETARY INFORMATION AND ALL DESIGN, MANUFACTURING, REPRODUCTION, USE, PATENT RIGHTS AND SALES RIGHTS ARE EXPRESSLY RESERVED BY SAMTEC, INC. THIS DOCUMENT SHALL NOT BE DISCLOSED, IN WHOLE OR PART, TO ANY UNAUTHORIZED PERSON OR ENTITY NOR REPRODUCED, TRANSFERRED OR INCORPORATED IN ANY OTHER PROJECT IN ANY MANNER WITHOUT THE EXPRESS WRITTEN CONSENT OF SAMTEC, INC.

DO NOT SCALE DRAWING

samtec

520 PARK EAST BLVD, NEW ALBANY, IN 47150
PHONE: 812-944-6733 FAX: 812-948-5047
e-Mail info@SAMTEC.com code 55322


DESCRIPTION:
CUSTOM HDR CABLE ASSEMBLY

DWG. NO.
ERDP-XXX-XX.XX-XXX-XXX-X-X


BY: J. BORGELT 1/21/2008 SHEET 2 OF 6

SECOND END


-TTR

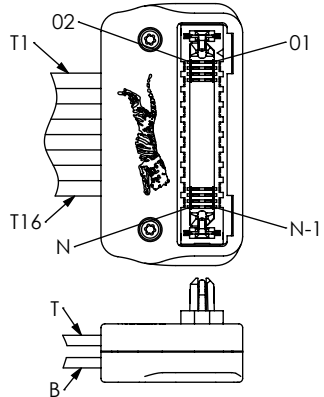


-TTL

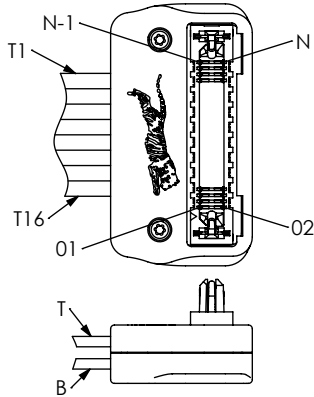


-TBR

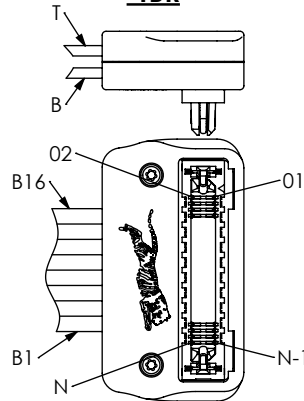


-TBL

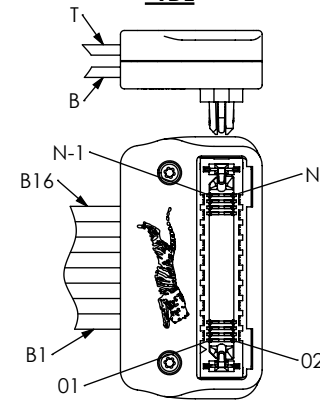


-STR

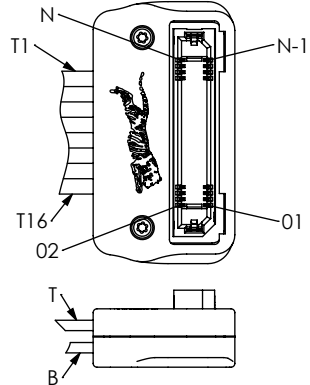


-STL

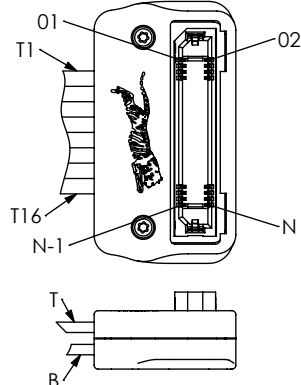


-SBR

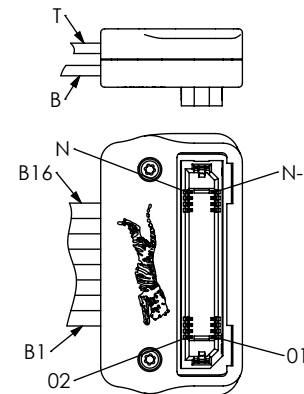


-SBL

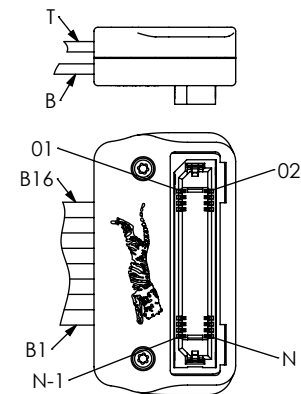

-TED

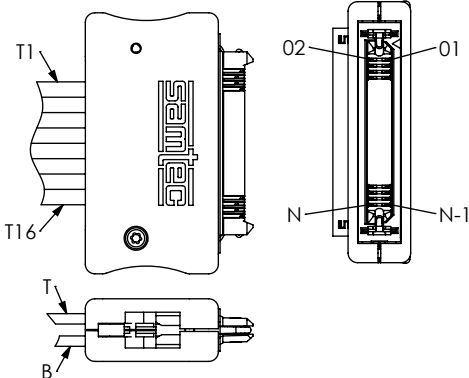

-TEU

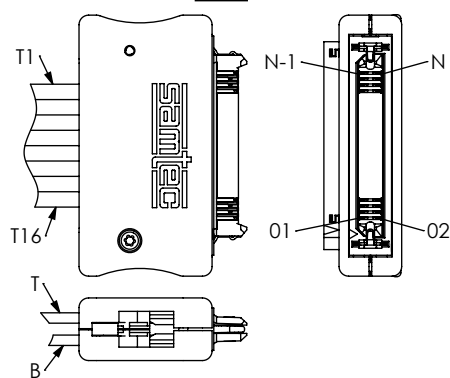

PROPRIETARY NOTE

THIS DOCUMENT CONTAINS CONFIDENTIAL AND PROPRIETARY INFORMATION AND ALL DESIGN, MANUFACTURING, REPRODUCTION, USE, PATENT RIGHTS AND SALES RIGHTS ARE EXPRESSLY RESERVED BY SAMTEC, INC. THIS DOCUMENT SHALL NOT BE DISCLOSED, IN WHOLE OR PART, TO ANY UNAUTHORIZED PERSON OR ENTITY NOR REPRODUCED, TRANSFERRED OR INCORPORATED IN ANY OTHER PROJECT IN ANY MANNER WITHOUT THE EXPRESS WRITTEN CONSENT OF SAMTEC, INC.

DO NOT SCALE DRAWING

SHEET SCALE: 1:1

samtec

520 PARK EAST BLVD, NEW ALBANY, IN 47150
PHONE: 812-944-6733 FAX: 812-948-5047
e-Mail info@SAMTEC.com code 55322

DESCRIPTION: CUSTOM HDR CABLE ASSEMBLY

DWG. NO.
ERDP-XXX-XX.XX-XXX-XXX-X-X

BY: J. BORGELT 1/21/2008 SHEET 3 OF 6

FIG 2
(ERDP-025-XX.XX-TED-TEU-2-R SHOWN)

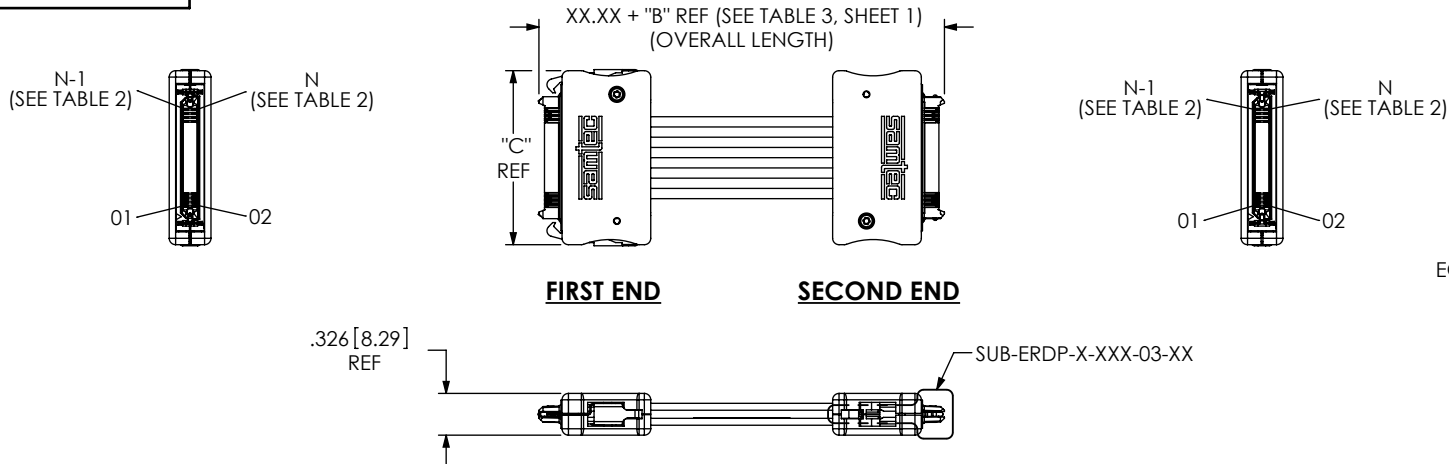


TABLE 4					
# OF POSITIONS	"C"	XCD-XX-03	SUB-ERDP-X-XXX-03-XX-X (SEE TABLE 7 FOR PINOUT AVAIL.) (SEE TABLE 9 FOR LATCH CONFIG.)		
			WIRING OPTION		
-013	.977[24.82]	ECD-13-03	SUB-ERDP-X-013-03-XX-X	SUB-TTF-30100XX-XX-01	SUB-TTF-30100CU-XX-01-XX-XX
-025	1.324[33.63]	ECD-25-03	SUB-ERDP-X-025-03-XX-X		
-049	2.080[52.83]	ECD-49-03	SUB-ERDP-X-049-03-XX-X		

TABLE 9					
SUB-ERDP-T-XXX-03-XX-XXX			DOW-0469-1250-01	LCT-16-01	CPS-4-40-11-X
END OPTION	END 1	END 2	QTY	QTY	QTY
-L	-03-XX-DSL	-03-XX-DSB	2	2	0
-R	-03-XX-DSB	-03-XX-DSL	2	2	0
-D	-03-XX-DSL	-03-XX-DSL	0	0	0
-B	-03-XX-DSB	-03-XX-DSB	4	4	0
-N	-03-XX-DSL	-03-XX-DSL	0	0	0
-F	-03-XX-DSB	-03-XX-DSL	0	0	2
-S	-03-XX-DSL	-03-XX-DSB	0	0	2
-C	-03-XX-DSB	-03-XX-DSB	0	0	4
-G	-03-XX-DSB	-03-XX-DSB	2	2	2
-T	-03-XX-DSB	-03-XX-DSB	2	2	2

FIG 3
(ERDP-025-XX.XX-STL-TTR-1-N SHOWN)

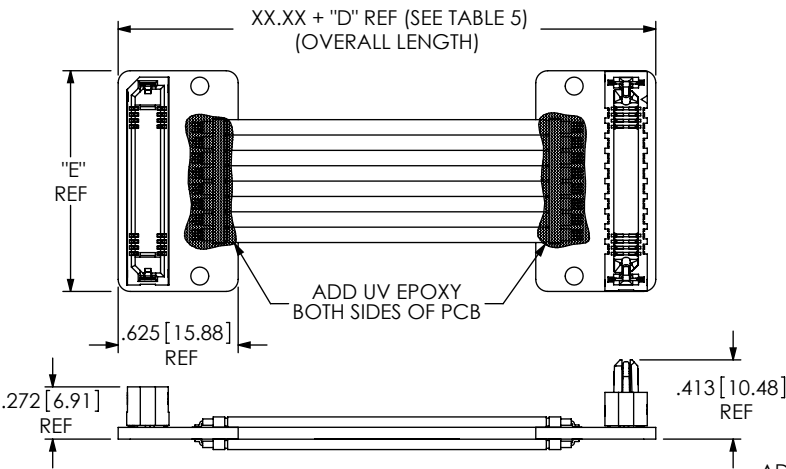


TABLE 5	
END TO END	"D"
DV TO DV	.810[20.57]
DV TO EM (-TXX)	.994[25.24]
EM (-TXX) TO EM (-TXX)	1.178[29.92]

TABLE 6		
# OF POSITIONS	"E"	"F"
-013	.803[20.40]	.764[19.39]
-025	1.150[29.20]	1.142[28.99]
-049	1.906[48.40]	1.898[48.20]

FIG 4
(ERDP-025-XX.XX-XXX-TEU-1-N SHOWN)

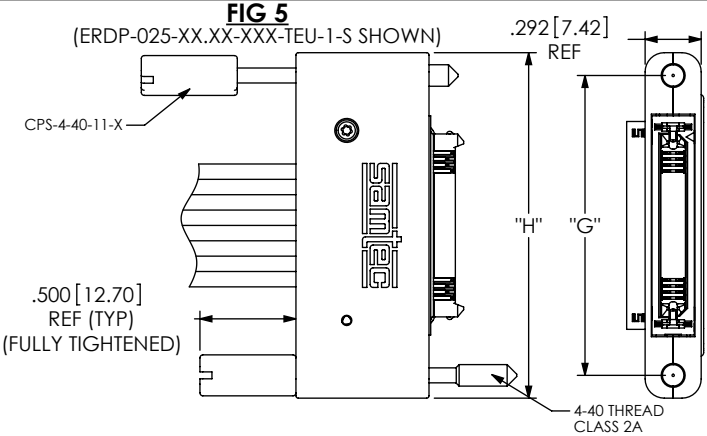
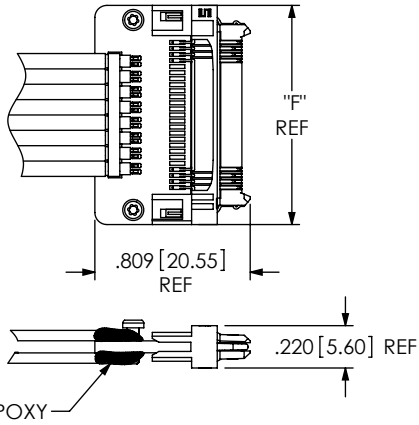


TABLE 10					
# OF POSITIONS	"G"	"H"	XCD-XX-03-CPS	WIRING OPTION	
				-1, -2, -3, -4	-5, -6, -7, -8
-013	1.184 [30.0736]	1.420 [36.0680]	ECD-13-03-CPS	SUB-TTF-30100XX-XX-01-XX-XX	SUB-TTF-30100CU-XX-01-XX-XX
-025	1.562 [39.6748]	1.798 [45.6692]	ECD-25-03-CPS		
-049	2.318 [58.8772]	2.554 [64.8716]	ECD-49-03-CPS		

PROPRIETARY NOTE
THIS DOCUMENT CONTAINS CONFIDENTIAL AND PROPRIETARY INFORMATION AND ALL DESIGN, MANUFACTURING, REPRODUCTION, USE, PATENT RIGHTS AND SALES RIGHTS ARE EXPRESSLY RESERVED BY SAMTEC, INC. THIS DOCUMENT SHALL NOT BE DISCLOSED, IN WHOLE OR PART, TO ANY UNAUTHORIZED PERSON OR ENTITY NOR REPRODUCED, TRANSFERRED OR INCORPORATED IN ANY OTHER PROJECT IN ANY MANNER WITHOUT THE EXPRESS WRITTEN CONSENT OF SAMTEC, INC.

samtec
520 PARK EAST BLVD, NEW ALBANY, IN 47150
PHONE: 812-944-6733 FAX: 812-948-5047
e-Mail: info@SAMTEC.com code 55322

DO NOT SCALE DRAWING	DESCRIPTION: CUSTOM HDR CABLE ASSEMBLY
SHEET SCALE: 1:1	DWG. NO. ERDP-XXX-XX.XX-XXX-XXX-X-X
	BY: J. BORGELT 1/21/2008 SHEET 4 OF 6

FIG 6

ERDP-025-XX.XX-TED-TEU-2-1 SHOWN

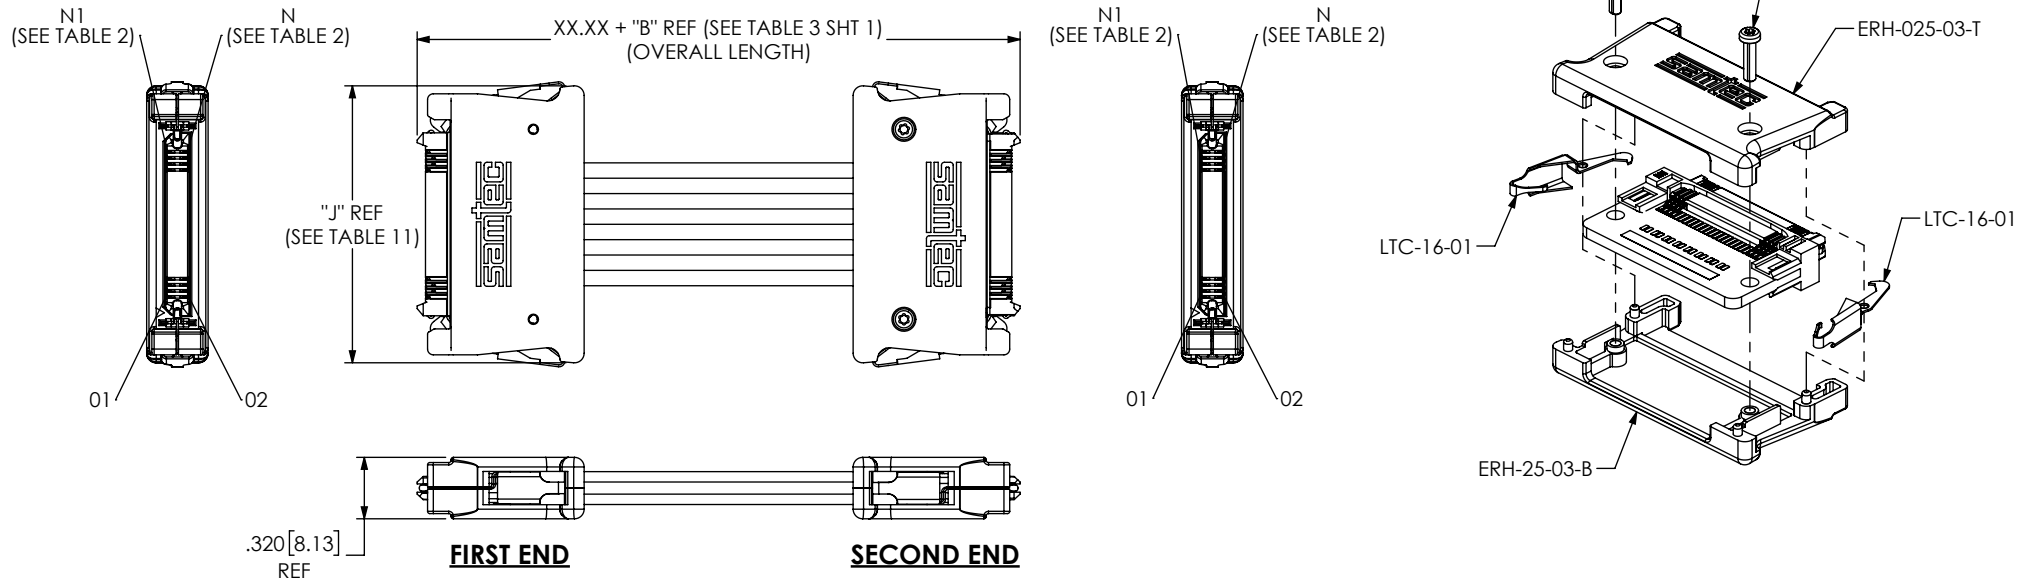
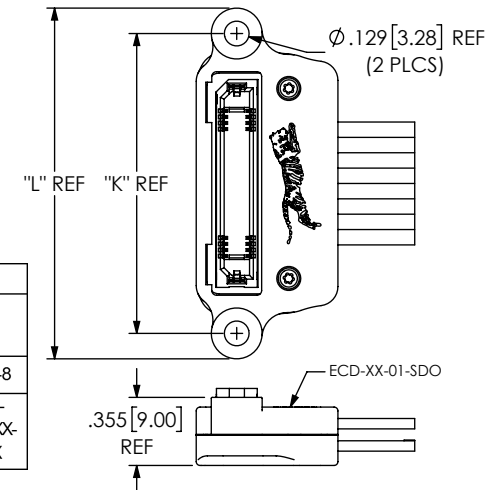


TABLE 11						
# OF POSITIONS	"J"	TOP HOUSING (PIN 1 SIDE)	BOTTOM HOUSING	SUB-ERDP-X-XXX-03-XX-X (SEE TABLE 7 FOR PINOUT AVAILABILITY) (SEE TABLE 12 FOR LATCH CONFIG)	WIRING OPTION	
					-1, -2, -3, -4	-5, -6, -7, -8
-013	1.064[27.03]	ERH-13-03-T	ERH-13-03-B	SUB-ERDP-X-013-03-XX-X	SUB-TTF-30100XX-XX-01-XX-XX	SUB-TTF-30100CU-XX-01-XX-XX
-025	1.442[36.64]	ERH-25-03-T	ERH-25-03-B	SUB-ERDP-X-025-03-XX-X		
-049	2.197[55.83]	ERH-49-03-T	ERH-49-03-B	SUB-ERDP-X-049-03-XX-X		

TABLE 12				
LATCH OPTION	SUB-ERDP-X-XXX-03-XX-X		LTC-16-01	CPS-4-40-11-X
	END 1	END 2	QUANTITY	QUANTITY
-1	-03-XX-DSB	-03-XX-DSB	4	0
-2	-03-XX-DSL	-03-XX-DSB	2	0
-3	-03-XX-DSB	-03-XX-DSL	2	0
-4	-03-XX-DSB	-03-XX-DSB	2	2
-5	-03-XX-DSB	-03-XX-DSB	2	2

TABLE 13					
No OF POSITIONS	"K"	"L"	TOP HOUSING	WIRING OPTION	
				-1, -2, -3, -4	-5, -6, -7, -8
-013	1.1840 [30.074]	1.449 [36.80]	ECD-13-01-SDO	SUB-TTF-30100XX-XX-01-XX-XX	SUB-TTF-30100CU-XX-01-XX-XX
-025	1.5620 [39.675]	1.827 [46.41]	ECD-25-01-SDO		
-049	2.3180 [58.877]	2.583 [65.61]	ECD-49-01-SDO		

FIG 7
(ERDP-025-XX.XX-STL-XXX-1-F SHOWN)
(DIFFERENT AS SHOWN, OTHERWISE SAME AS FIG 1)

PROPRIETARY NOTE
THIS DOCUMENT CONTAINS CONFIDENTIAL AND PROPRIETARY INFORMATION AND ALL DESIGN, MANUFACTURING, REPRODUCTION, USE, PATENT RIGHTS AND SALES RIGHTS ARE EXPRESSLY RESERVED BY SAMTEC, INC. THIS DOCUMENT SHALL NOT BE DISCLOSED, IN WHOLE OR PART, TO ANY UNAUTHORIZED PERSON OR ENTITY NOR REPRODUCED, TRANSFERRED OR INCORPORATED IN ANY OTHER PROJECT IN ANY MANNER WITHOUT THE EXPRESS WRITTEN CONSENT OF SAMTEC, INC.

DO NOT SCALE DRAWING

SHEET SCALE: 1:1

samtec

520 PARK EAST BLVD, NEW ALBANY, IN 47150
PHONE: 812-944-6733 FAX: 812-948-5047
e-Mail: info@SAMTEC.com code 55322

DESCRIPTION:
0.8MM EDGE RATE TWIN-AX CABLE ASSEMBLY
DWG. NO.

ERDP-XXX-XX.XX-XXX-XXX-X-X

BY: J. BORGELT 1/21/2008 SHEET 5 OF 6

REVISION W

TABLE 7															
FIRST END OPTION	FIRST END SUB-ERDP-X-XXX-XX-01- XXX	WIRING OPTION	FIRST END PIN #	SECOND END PIN #	WIRE #	SECOND END OPTION (SUB-ERDP-X-XXX-XX-XX-XXX)								-TEU	-TED
						-TTR	-TTL	-TBR	-TBL	-STR	-STL	-SBR	-SBL		
-TTR	-T-XXX-01-01-XXX	-1 / -5	1	1	T1	T-XXX-02-02-XXX	N/A	N/A	T-XXX-01-02-XXX	N/A	S-XXX-01-01-L	S-XXX-02-01-L	N/A	N/A	T-XXX-03-02-XXX
		-2 / -6	1	2	T1	T-XXX-02-01-XXX	N/A	N/A	T-XXX-01-01-XXX	N/A	S-XXX-01-02-L	S-XXX-02-02-L	N/A	N/A	T-XXX-03-01-XXX
		-3 / -7	1	N-1	T1	N/A	T-XXX-01-01-XXX	T-XXX-02-01-XXX	N/A	S-XXX-02-02-L	N/A	N/A	S-XXX-01-02-L	T-XXX-03-01-XXX	N/A
		-4 / -8	1	N	T1	N/A	T-XXX-01-02-XXX	T-XXX-02-02-XXX	N/A	S-XXX-02-01-L	N/A	N/A	S-XXX-01-01-L	T-XXX-03-02-XXX	N/A
-TTL	-T-XXX-02-01-XXX	-1 / -5	1	1	B20	N/A	T-XXX-01-02-XXX	T-XXX-02-02-XXX	N/A	S-XXX-02-01-L	N/A	N/A	S-XXX-01-01-L	T-XXX-03-02-XXX	N/A
		-2 / -6	1	2	B20	N/A	T-XXX-01-01-XXX	T-XXX-02-01-XXX	N/A	S-XXX-02-02-L	N/A	N/A	S-XXX-01-02-L	T-XXX-03-01-XXX	N/A
		-3 / -7	1	N-1	B20	T-XXX-02-01-XXX	N/A	N/A	T-XXX-01-01-XXX	N/A	S-XXX-01-02-L	S-XXX-02-02-L	N/A	N/A	T-XXX-03-01-XXX
		-4 / -8	1	N	B20	T-XXX-02-02-XXX	N/A	N/A	T-XXX-01-02-XXX	N/A	S-XXX-01-01-L	S-XXX-02-01-L	N/A	N/A	T-XXX-03-02-XXX
-TBR	-T-XXX-01-01-XXX	-1 / -5	1	1	B20	N/A	T-XXX-01-02-XXX	T-XXX-02-02-XXX	N/A	S-XXX-02-01-L	N/A	N/A	S-XXX-01-01-L	T-XXX-03-02-XXX	N/A
		-2 / -6	1	2	B20	N/A	T-XXX-01-01-XXX	T-XXX-02-01-XXX	N/A	S-XXX-02-02-L	N/A	N/A	S-XXX-01-02-L	T-XXX-03-01-XXX	N/A
		-3 / -7	1	N-1	B20	T-XXX-02-01-XXX	N/A	N/A	T-XXX-01-01-XXX	N/A	S-XXX-01-02-L	S-XXX-02-02-L	N/A	N/A	T-XXX-03-01-XXX
		-4 / -8	1	N	B20	T-XXX-02-02-XXX	N/A	N/A	T-XXX-01-02-XXX	N/A	S-XXX-01-01-L	S-XXX-02-01-L	N/A	N/A	T-XXX-03-02-XXX
-TBL	-T-XXX-02-01-XXX	-1 / -5	1	1	T1	T-XXX-02-02-XXX	N/A	N/A	T-XXX-01-02-XXX	N/A	S-XXX-01-01-L	S-XXX-02-01-L	N/A	N/A	T-XXX-03-02-XXX
		-2 / -6	1	2	T1	T-XXX-02-01-XXX	N/A	N/A	T-XXX-01-01-XXX	N/A	S-XXX-01-02-L	S-XXX-02-02-L	N/A	N/A	T-XXX-03-01-XXX
		-3 / -7	1	N-1	T1	N/A	T-XXX-01-01-XXX	T-XXX-02-01-XXX	N/A	S-XXX-02-02-L	N/A	N/A	S-XXX-01-02-L	T-XXX-03-01-XXX	N/A
		-4 / -8	1	N	T1	N/A	T-XXX-01-02-XXX	T-XXX-02-02-XXX	N/A	S-XXX-02-01-L	N/A	N/A	S-XXX-01-01-L	T-XXX-03-02-XXX	N/A
-STR	-S-XXX-01-01-L	-1 / -5	1	1	T20	N/A	T-XXX-01-01-XXX	T-XXX-02-01-XXX	N/A	S-XXX-02-02-L	N/A	N/A	S-XXX-01-02-L	T-XXX-03-01-XXX	N/A
		-2 / -6	1	2	T20	N/A	T-XXX-01-02-XXX	T-XXX-02-02-XXX	N/A	S-XXX-02-01-L	N/A	N/A	S-XXX-01-01-L	T-XXX-03-02-XXX	N/A
		-3 / -7	1	N-1	T20	T-XXX-02-02-XXX	N/A	N/A	T-XXX-01-02-XXX	N/A	S-XXX-01-01-L	S-XXX-02-01-L	N/A	N/A	T-XXX-03-02-XXX
		-4 / -8	1	N	T20	T-XXX-02-01-XXX	N/A	N/A	T-XXX-01-01-XXX	N/A	S-XXX-01-02-L	S-XXX-02-02-L	N/A	N/A	T-XXX-03-01-XXX
-STL	-S-XXX-02-01-L	-1 / -5	1	1	B1	T-XXX-02-01-XXX	N/A	N/A	T-XXX-01-01-XXX	N/A	S-XXX-01-02-L	S-XXX-02-02-L	N/A	N/A	T-XXX-03-01-XXX
		-2 / -6	1	2	B1	T-XXX-02-02-XXX	N/A	N/A	T-XXX-01-02-XXX	N/A	S-XXX-01-01-L	S-XXX-02-01-L	N/A	N/A	T-XXX-03-02-XXX
		-3 / -7	1	N-1	B1	N/A	T-XXX-01-02-XXX	T-XXX-02-02-XXX	N/A	S-XXX-02-01-L	N/A	N/A	S-XXX-01-01-L	T-XXX-03-02-XXX	N/A
		-4 / -8	1	N	B1	N/A	T-XXX-01-01-XXX	T-XXX-02-01-XXX	N/A	S-XXX-02-02-L	N/A	N/A	S-XXX-01-02-L	T-XXX-03-01-XXX	N/A
-SBR	-S-XXX-01-01-L	-1 / -5	1	1	B1	T-XXX-02-01-XXX	N/A	N/A	T-XXX-01-01-XXX	N/A	S-XXX-01-02-L	S-XXX-02-02-L	N/A	N/A	T-XXX-03-01-XXX
		-2 / -6	1	2	B1	T-XXX-02-02-XXX	N/A	N/A	T-XXX-01-02-XXX	N/A	S-XXX-01-01-L	S-XXX-02-01-L	N/A	N/A	T-XXX-03-02-XXX
		-3 / -7	1	N-1	B1	N/A	T-XXX-01-02-XXX	T-XXX-02-02-XXX	N/A	S-XXX-02-01-L	N/A	N/A	S-XXX-01-01-L	T-XXX-03-02-XXX	N/A
		-4 / -8	1	N	B1	N/A	T-XXX-01-01-XXX	T-XXX-02-01-XXX	N/A	S-XXX-02-02-L	N/A	N/A	S-XXX-01-02-L	T-XXX-03-01-XXX	N/A
-SBL	-S-XXX-02-01-L	-1 / -5	1	1	T20	N/A	T-XXX-01-01-XXX	T-XXX-02-01-XXX	N/A	S-XXX-02-02-L	N/A	N/A	S-XXX-01-02-L	T-XXX-03-01-XXX	N/A
		-2 / -6	1	2	T20	N/A	T-XXX-01-02-XXX	T-XXX-02-02-XXX	N/A	S-XXX-02-01-L	N/A	N/A	S-XXX-01-01-L	T-XXX-03-02-XXX	N/A
		-3 / -7	1	N-1	T20	T-XXX-02-02-XXX	N/A	N/A	T-XXX-01-02-XXX	N/A	S-XXX-01-01-L	S-XXX-02-01-L	N/A	N/A	T-XXX-03-02-XXX
		-4 / -8	1	N	T20	T-XXX-02-01-XXX	N/A	N/A	T-XXX-01-01-XXX	N/A	S-XXX-01-02-L	S-XXX-02-02-L	N/A	N/A	T-XXX-03-01-XXX
-TEU	-T-XXX-03-01-XXX	-1 / -5	1	1	T1	T-XXX-02-02-XXX	N/A	N/A	T-XXX-01-02-XXX	N/A	S-XXX-01-01-L	S-XXX-02-01-L	N/A	N/A	T-XXX-03-02-XXX
		-2 / -6	1	2	T1	T-XXX-02-01-XXX	N/A	N/A	T-XXX-01-01-XXX	N/A	S-XXX-01-02-L	S-XXX-02-02-L	N/A	N/A	T-XXX-03-01-XXX
		-3 / -7	1	N-1	T1	N/A	T-XXX-01-01-XXX	T-XXX-02-01-XXX	N/A	S-XXX-02-02-L	N/A	N/A	S-XXX-01-02-L	T-XXX-03-01-XXX	N/A
		-4 / -8	1	N	T1	N/A	T-XXX-01-02-XXX	T-XXX-02-02-XXX	N/A	S-XXX-02-01-L	N/A	N/A	S-XXX-01-01-L	T-XXX-03-02-XXX	N/A
-TED	-T-XXX-03-01-XXX	-1 / -5	1	1	B20	N/A	T-XXX-01-02-XXX	T-XXX-02-02-XXX	N/A	S-XXX-02-01-L	N/A	N/A	S-XXX-01-01-L	T-XXX-03-02-XXX	N/A
		-2 / -6	1	2	B20	N/A	T-XXX-01-01-XXX	T-XXX-02-01-XXX	N/A	S-XXX-02-02-L	N/A	N/A	S-XXX-01-02-L	T-XXX-03-01-XXX	N/A
		-3 / -7	1	N-1	B20	T-XXX-02-01-XXX	N/A	N/A	T-XXX-01-01-XXX	N/A	S-XXX-01-02-L	S-XXX-02-02-L	N/A	N/A	T-XXX-03-01-XXX
		-4 / -8	1	N	B20	T-XXX-02-02-XXX	N/A	N/A	T-XXX-01-02-XXX	N/A	S-XXX-01-01-L	S-XXX-02-01-L	N/A	N/A	T-XXX-03-02-XXX

TABLE 8

DIFFERENTIAL PAIR PINOUT (DOES NOT ACCOUNT FOR CABLE WIRING OPTION)

1	3	5	7	9	11	13	...	N-7	N-5	N-3	N-1
GND	DIFF PAIR		GND	DIFF PAIR		GND	...	GND	DIFF PAIR		GND
GND	DIFF PAIR		GND	DIFF PAIR		GND	...	GND	DIFF PAIR		GND
2	4	6	8	10	12	14	...	N-6	N-4	N-2	N

NOTE: CONNECTOR LATCHES ARE TIED TO GROUND
SQUEEZE LATCHES ARE NOT GROUND

PROPRIETARY NOTE
THIS DOCUMENT CONTAINS CONFIDENTIAL AND PROPRIETARY INFORMATION AND ALL DESIGN, MANUFACTURING, REPRODUCTION, USE, PATENT RIGHTS AND SALES RIGHTS ARE EXPRESSLY RESERVED BY SAMTEC, INC. THIS DOCUMENT SHALL NOT BE DISCLOSED, IN WHOLE OR PART, TO ANY UNAUTHORIZED PERSON OR ENTITY NOR REPRODUCED, TRANSFERRED OR INCORPORATED IN ANY OTHER PROJECT IN ANY MANNER WITHOUT THE EXPRESS WRITTEN CONSENT OF SAMTEC, INC.

DO NOT SCALE DRAWING

SHEET SCALE: 1:1



520 PARK EAST BLVD, NEW ALBANY, IN 47150
PHONE: 812-944-6733 FAX: 812-948-5047
e-Mail: info@SAMTEC.com code 55322

DESCRIPTION: CUSTOM HDR CABLE ASSEMBLY

DWG. NO. ERDP-XXX-XX.XX-XXX-XXX-X-X

BY: J. BORGELT 1/21/2008 SHEET 6 OF 6