

DO NOT
SCALE FROM
THIS PRINTDESIGNED AND DIMENSIONED IN MILLIMETERS[INCHES]
ALL DIMENSIONS REFERENCETHIS PRODUCT MANUFACTURED
WITH LEAD-FREE PROCESSING

CABLE STYLE AND SIGNAL MAP

- 1: 34 AWG TwinAx 100OHM TX TO RX SIGNAL MAP
- 2: 30 AWG TwinAx 100OHM TX TO RX SIGNAL MAP
- 3: 34 AWG TwinAx 100OHM 1:1 SIGNAL MAP
- 4: 30 AWG TwinAx 100OHM 1:1 SIGNAL MAP
- *-5: 34 AWG TwinAx 92.5OHM TX TO RX SIGNAL MAP
- *-6: 34 AWG ThinAx 92.5OHM TX TO RX SIGNAL MAP
- *-7: 34 AWG TwinAx 92.5OHM 1:1 SIGNAL MAP
- *-8: 34 AWG ThinAx 92.5OHM 1:1 SIGNAL MAP

PAIRS PER COLUMN

-4: 4 PAIRS

COLUMNS

-04, -06, -08,
-10, -12, -14, -16

END 1 PIN CONFIGURATION

- 1: STANDARD
- *-2: ADVANCED MATE
- *-3: SHORT DETECT
- *-4: ADVANCED MATE AND SHORT DETECT

END 1 GUIDE

- L: LEFT GUIDANCE
- R: RIGHT GUIDANCE

END 2 KEY

A THRU H: DENOTES
POSITION OF FLAT ON KEY
N: NO KEY
(LEAVE BLANK FOR FV GUIDE)

END 2

- L: MALE, LEFT GUIDANCE
- R: MALE, RIGHT GUIDANCE
- FL: FEMALE, RA LEFT GUIDE
- FR: FEMALE, RA RIGHT GUIDE
- FV: FEMALE, VERTICAL
(FL,FR,FV ONLY AVAILABLE W/
-3,-4 SIGNAL MAP)

END 2 PIN CONFIGURATION

- 1: STANDARD
- *-2: ADVANCED MATE
- *-3: SHORT DETECT
- *-4: ADVANCED MATE AND SHORT DETECT


CABLE LENGTH

-XX (INCHES)
(06 INCHES MINIMUM, SEE NOTE 3 & 6)

END 1 KEY

A THRU H: DENOTES
POSITION OF FLAT ON KEY
N: NO KEY

(* =NOT TOOLED)

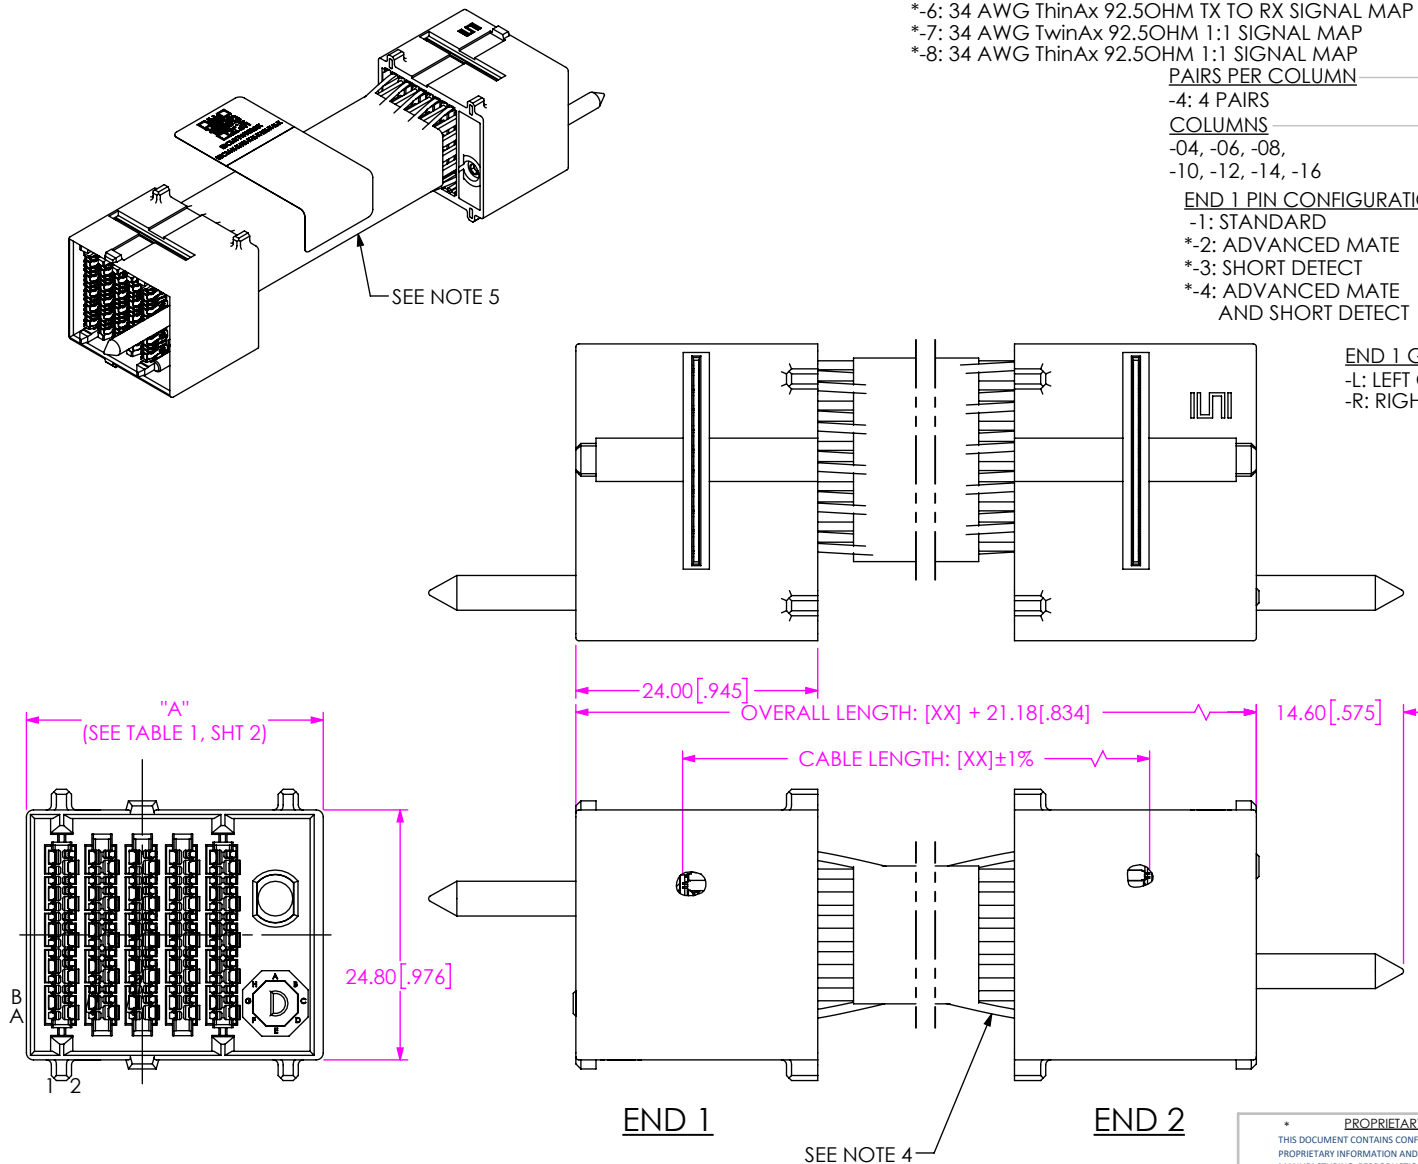

END 1

END 2

SEE NOTE 4

FIG 1
EBCM-X-4-10-1-L-G-XX-1-L-G SHOWN

NOTES:

1. ALL ASSEMBLIES TO BE 100% HI-POT TESTED AT 300V.
2. ALL ASSEMBLIES TO BE 100% ELECTRICALLY TESTED FOR SHORTS AND OPENS.
3. CABLE LENGTHS LONGER THAN 40 INCHES ARE NOT SUPPORTED BY S.I. TEST DATA.
4. LSX WIRE TO BE 34 AWG CO-AX STANDARD.
5. EBCM COMES STANDARD WITH SRS CABLE SLEEVING.
6. MAX STANDARD CABLE LENGTH IS 5 METERS. FOR LENGTHS GREATER THAN 5 METERS, CONTACT HDR@SAMTEC.COM

* PROPRIETARY NOTE *

THIS DOCUMENT CONTAINS CONFIDENTIAL AND PROPRIETARY INFORMATION AND ALL DESIGN, MANUFACTURING, REPRODUCTION, USE, PATENT RIGHTS AND SALES RIGHTS ARE EXPRESSLY RESERVED BY SAMTEC, INC. THIS DOCUMENT SHALL NOT BE DISCLOSED, IN WHOLE OR PART, TO ANY UNAUTHORIZED PERSON OR ENTITY NOR REPRODUCED, TRANSFERRED OR INCORPORATED IN ANY OTHER PROJECT IN ANY MANNER WITHOUT THE EXPRESS WRITTEN CONSENT OF SAMTEC, INC.

MATERIAL: DO NOT SCALE DRAWING
INSULATOR: LCP SHEET SCALE: 1:1
SIGNAL & GROUND PINS: COPPER ALLOY
PLATING: 30µ" SELECTIVE GOLD IN
CONTACT AREA

samtec

520 PARK EAST BLVD, NEW ALBANY, IN 47150
PHONE: 812-944-6733 FAX: 812-948-5047
e-Mail: info@SAMTEC.com code 55322

DESCRIPTION:

EXAMAX BACKPLANE CABLE

DWG. NO.

EBCM-X-4-XX-X-X-X-XX-X-XX-X

BY: JOE Z

06/02/2017

SHEET 1 OF 7

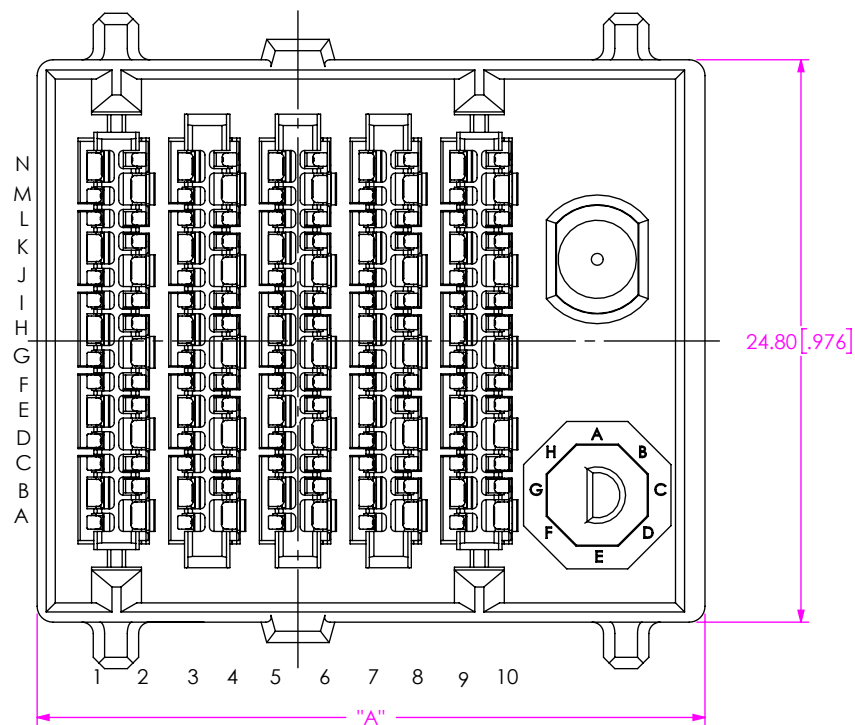


FIG 2
EBCM-X-4-10-1-L-G END 1 DETAILS SHOWN

TABLE 1	
COLUMNS	"A"
-04	17.450 [.6870]
-06	21.450 [.8445]
-08	25.450 [1.0020]
-10	29.450 [1.1594]
-12	33.450 [1.3169]
-14	37.450 [1.4744]
-16	41.450 [1.6319]

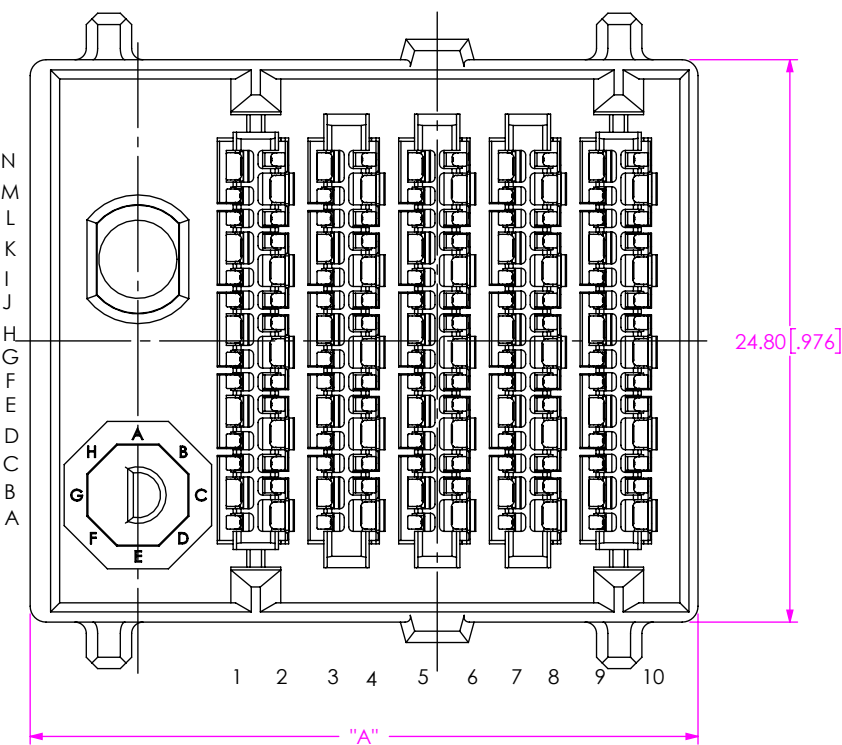


FIG 3
EBCM-X-4-10-1-R-G END 1 DETAILS SHOWN

F:\DWG\MISC\MKTG\EBCM-X-4-XX-X-X-XX-X-MKT.SLDDRW


• PROPRIETARY NOTE • THIS DOCUMENT CONTAINS CONFIDENTIAL AND PROPRIETARY INFORMATION AND ALL DESIGN, MANUFACTURING, REPRODUCTION, USE, PATENT RIGHTS AND SALES RIGHTS ARE EXPRESSLY RESERVED BY SAMTEC, INC. THIS DOCUMENT SHALL NOT BE DISCLOSED, IN WHOLE OR PART, TO ANY UNAUTHORIZED PERSON OR ENTITY NOR REPRODUCED, TRANSFERRED OR INCORPORATED IN ANY OTHER PROJECT IN ANY MANNER WITHOUT THE EXPRESS WRITTEN CONSENT OF SAMTEC, INC.	 520 PARK EAST BLVD, NEW ALBANY, IN 47150 PHONE: 812-944-6733 FAX: 812-948-5047 e-Mail: info@SAMTEC.com code 55322		
	DESCRIPTION: EXAMAX BACKPLANE CABLE		
	DWG. NO. EBCM-X-4-XX-X-X-X-XX-X-XX-X		
	BY: JOE Z	06/02/2017	SHEET 2 OF 7

DO NOT SCALE DRAWING


SHEET SCALE: 2.5:1

END 1 ORIENTATIONS


END 2 ORIENTATIONS

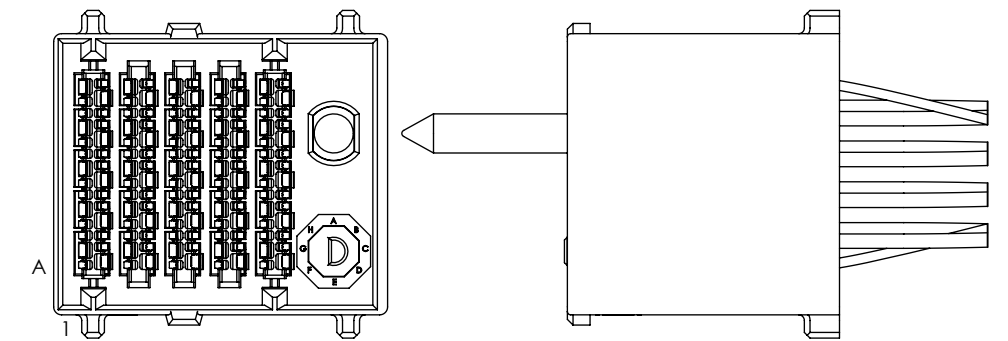


EBCM-X-4-10-X-L-G-XX-X-X-X SHOWN

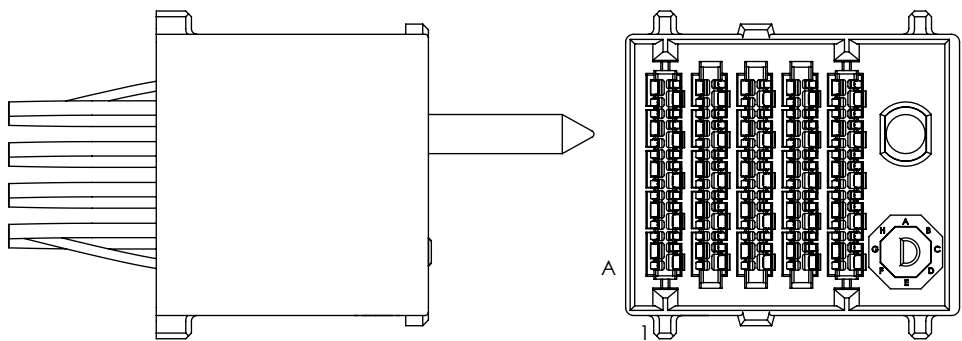

EBCM-X-4-10-X-X-X-XX-X-L-G SHOWN

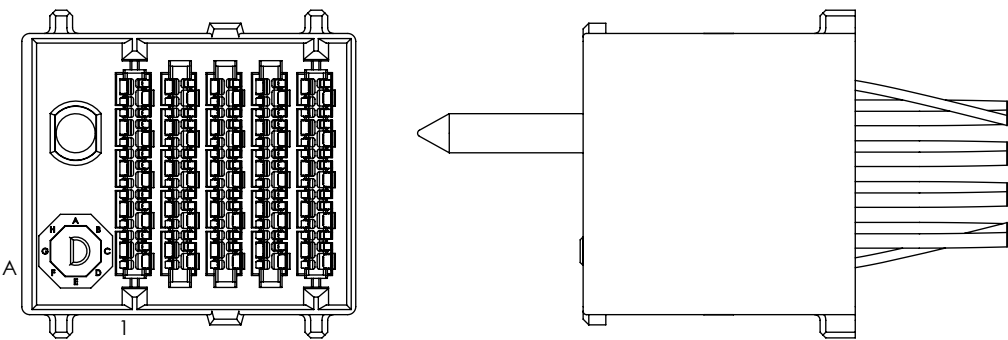


EBCM-X-4-10-X-R-G-XX-X-X-X SHOWN

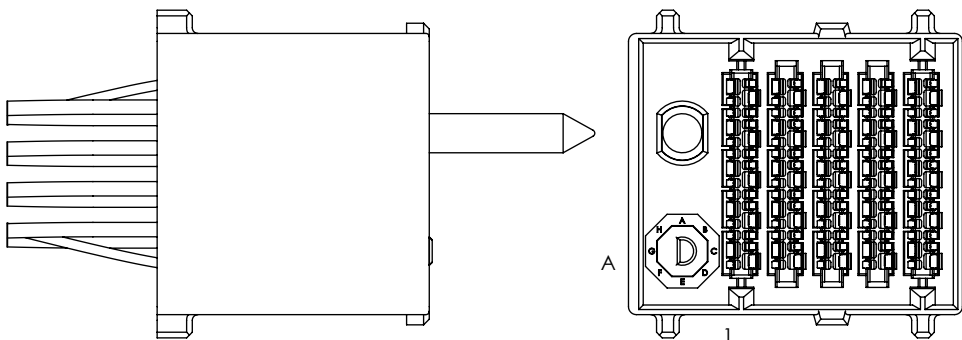


EBCM-X-4-10-X-X-X-XX-X-R-G SHOWN


• PROPRIETARY NOTE • THIS DOCUMENT CONTAINS CONFIDENTIAL AND PROPRIETARY INFORMATION AND ALL DESIGN, MANUFACTURING, REPRODUCTION, USE, PATENT RIGHTS AND SALES RIGHTS ARE EXPRESSLY RESERVED BY SAMTEC, INC. THIS DOCUMENT SHALL NOT BE DISCLOSED, IN WHOLE OR PART, TO ANY UNAUTHORIZED PERSON OR ENTITY NOR REPRODUCED, TRANSFERRED OR INCORPORATED IN ANY OTHER PROJECT IN ANY MANNER WITHOUT THE EXPRESS WRITTEN CONSENT OF SAMTEC, INC.	520 PARK EAST BLVD, NEW ALBANY, IN 47150 PHONE: 812-944-6733 FAX: 812-948-5047 e-Mail info@SAMTEC.com code 55322
DO NOT SCALE DRAWING SHEET SCALE: 1:1	DESCRIPTION: EXAMAX BACKPLANE CABLE
	DWG. NO. EBCM-X-4-XX-X-X-X-XX-X-XX-X
	BY: JOE Z 06/02/2017 SHEET 3 OF 7

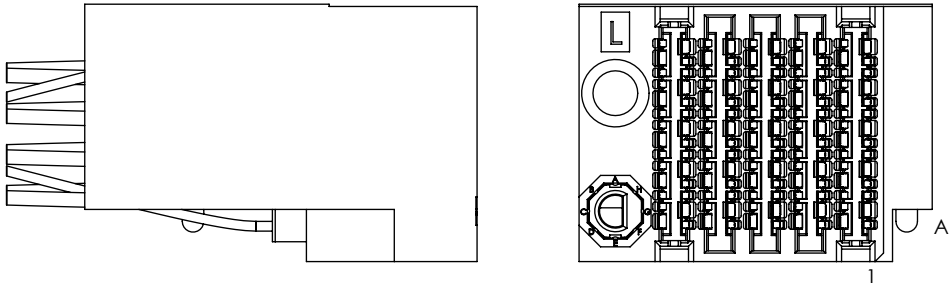

EBCM-X-4-10-X-X-X-XX-X-FL-G SHOWN

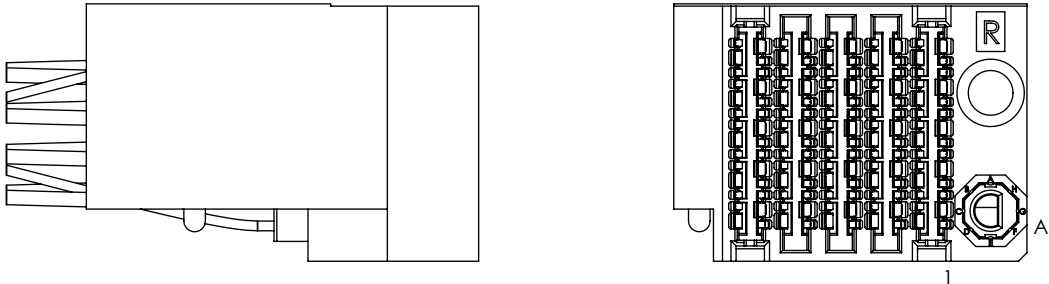

EBCM-X-4-10-X-X-X-XX-X-FR-G SHOWN

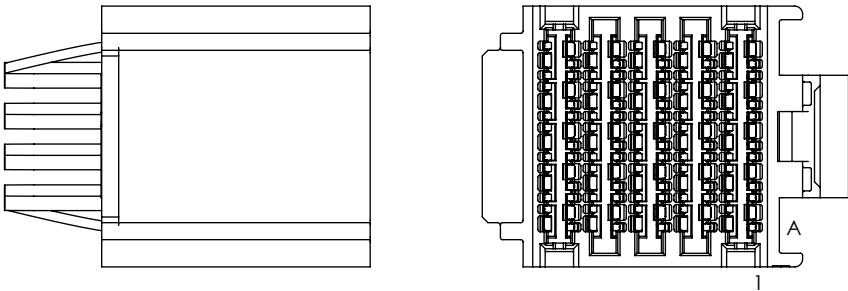

EBCM-X-4-10-X-X-X-XX-X-FV SHOWN

• PROPRIETARY NOTE • THIS DOCUMENT CONTAINS CONFIDENTIAL AND PROPRIETARY INFORMATION AND ALL DESIGN, MANUFACTURING, REPRODUCTION, USE, PATENT RIGHTS AND SALES RIGHTS ARE EXPRESSLY RESERVED BY SAMTEC, INC. THIS DOCUMENT SHALL NOT BE DISCLOSED, IN WHOLE OR PART, TO ANY UNAUTHORIZED PERSON OR ENTITY NOR REPRODUCED, TRANSFERRED OR INCORPORATED IN ANY OTHER PROJECT IN ANY MANNER WITHOUT THE EXPRESS WRITTEN CONSENT OF SAMTEC, INC.		 520 PARK EAST BLVD, NEW ALBANY, IN 47150 PHONE: 812-944-6733 FAX: 812-948-5047 e-Mail info@SAMTEC.com code 55322	
DO NOT SCALE DRAWING SHEET SCALE: 1:1		DESCRIPTION: EXAMAX BACKPLANE CABLE	
		DWG. NO. EBCM-X-4-XX-X-X-X-XX-X-XX-X	
BY: JOE Z		06/02/2017	SHEET 4 OF 7


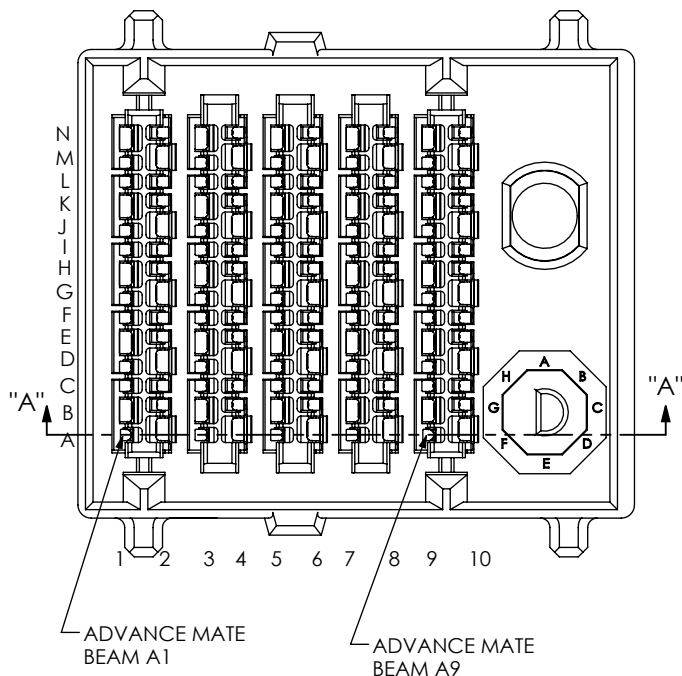


FIG 4
EBCM-X-4-10-2-L-G SHOWN
(DIFFERENT AS AHWN, OTHERWISE SAME AS FIG 1)
(NOT TOOLED)

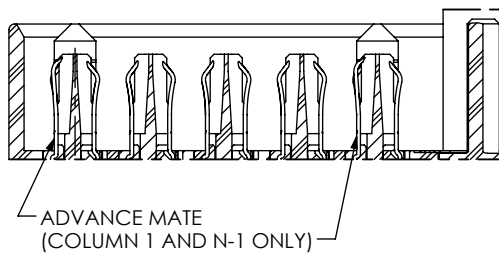

SECTION "A"-"A"
SCALE 2.5 : 1


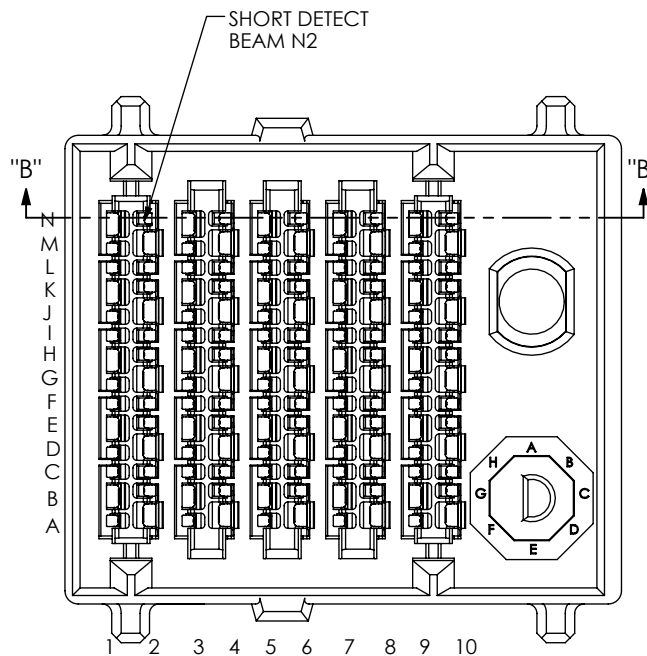


FIG 5
EBCM-X-4-10-3-L-G SHOWN
(DIFFERENT AS AHWN, OTHERWISE SAME AS FIG 1)
(NOT TOOLED)

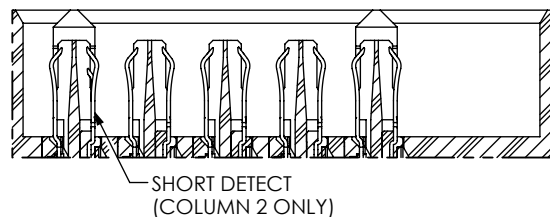

SECTION "B"-"B"
SCALE 2.5 : 1


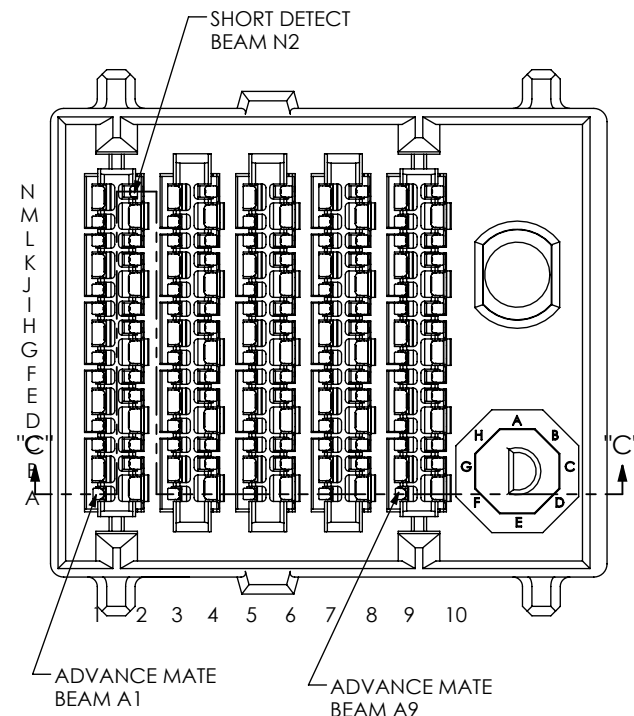


FIG 6
EBCM-X-4-10-4-L-G SHOWN
(DIFFERENT AS AHWN, OTHERWISE SAME AS FIG 1)
(NOT TOOLED)

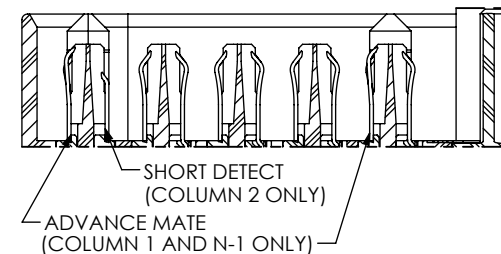

SECTION "C"-"C"
SCALE 2.5 : 1

• PROPRIETARY NOTE •
THIS DOCUMENT CONTAINS CONFIDENTIAL AND
PROPRIETARY INFORMATION AND ALL DESIGN,
MANUFACTURING, REPRODUCTION, USE, PATENT RIGHTS
AND SALES RIGHTS ARE EXPRESSLY RESERVED BY SAMTEC,
INC. THIS DOCUMENT SHALL NOT BE DISCLOSED, IN WHOLE
OR PART, TO ANY UNAUTHORIZED PERSON OR ENTITY NOR
REPRODUCED, TRANSFERRED OR INCORPORATED IN ANY
OTHER PROJECT IN ANY MANNER WITHOUT THE EXPRESS
WRITTEN CONSENT OF SAMTEC, INC.

DO NOT SCALE DRAWING

SHEET SCALE: 2.8:1

samtec

520 PARK EAST BLVD, NEW ALBANY, IN 47150
PHONE: 812-944-6733 FAX: 812-948-5047
e-Mail: info@SAMTEC.com code 55322

DESCRIPTION:
EXAMAX BACKPLANE CABLE

DWG. NO.
EBCM-X-4-XX-X-X-X-XX-X-XX-X

BY: JOE Z 06/02/2017 SHEET 5 OF 7

ROW	TABLE 2, 4 PAIR PIN-OUT															
N	GND	LS2	GND	LS4	GND	LS6	GND	LS8	GND	LS10	GND	LS12	GND	LS14	GND	LS16
M	TX1+	GND	TX5+	GND	TX9+	GND	TX13+	GND	TX17+	GND	TX21+	GND	TX25+	GND	TX29+	GND
L	TX1-	TX3+	TX5-	TX7+	TX9-	TX11+	TX13-	TX15+	TX17-	TX19+	TX21-	TX23+	TX25-	TX27+	TX29-	TX31+
K	GND	TX3-	GND	TX7-	GND	TX11-	GND	TX15-	GND	TX19-	GND	TX23-	GND	TX27-	GND	TX31-
J	TX2+	GND	TX6+	GND	TX10+	GND	TX14+	GND	TX18+	GND	TX22+	GND	TX26+	GND	TX30+	GND
I	TX2-	TX4+	TX6-	TX8+	TX10-	TX12+	TX14-	TX16+	TX18-	TX20+	TX22-	TX24+	TX26-	TX28+	TX30-	TX32+
H	GND	TX4-	GND	TX8-	GND	TX12-	GND	TX16-	GND	TX20-	GND	TX24-	GND	TX28-	GND	TX32-
G	RX2-	GND	RX6-	GND	RX10-	GND	RX14-	GND	RX18-	GND	RX22-	GND	RX26-	GND	RX30-	GND
F	RX2+	RX4-	RX6+	RX8-	RX10+	RX12-	RX14+	RX16-	RX18+	RX20-	RX22+	RX24-	RX26+	RX28-	RX30+	RX32-
E	GND	RX4+	GND	RX8+	GND	RX12+	GND	RX16+	GND	RX20+	GND	RX24+	GND	RX28+	GND	RX32+
D	RX1-	GND	RX5-	GND	RX9-	GND	RX13-	GND	RX17-	GND	RX21-	GND	RX25-	GND	RX29-	GND
C	RX1+	RX3-	RX5+	RX7-	RX9+	RX11-	RX13+	RX15-	RX17+	RX19-	RX21+	RX23-	RX25+	RX27-	RX29+	RX31-
B	GND	RX3+	GND	RX7+	GND	RX11+	GND	RX15+	GND	RX19+	GND	RX23+	GND	RX27+	GND	RX31+
A	LS1	GND	LS3	GND	LS5	GND	LS7	GND	LS9	GND	LS11	GND	LS13	GND	LS15	GND
	1	2	3	4	5	6	7	8	9	10	11	12	13	14	15	16
WAFER	A	B	A	B	A	B	A	B	A	B	A	B	A	B	A	B

• PROPRIETARY NOTE •

THIS DOCUMENT CONTAINS CONFIDENTIAL AND PROPRIETARY INFORMATION AND ALL DESIGN, MANUFACTURING, REPRODUCTION, USE, PATENT RIGHTS AND SALES RIGHTS ARE EXPRESSLY RESERVED BY SAMTEC, INC. THIS DOCUMENT SHALL NOT BE DISCLOSED, IN WHOLE OR PART, TO ANY UNAUTHORIZED PERSON OR ENTITY NOR REPRODUCED, TRANSFERRED OR INCORPORATED IN ANY OTHER PROJECT IN ANY MANNER WITHOUT THE EXPRESS WRITTEN CONSENT OF SAMTEC, INC.



520 PARK EAST BLVD, NEW ALBANY, IN 47150
PHONE: 812-944-6733 FAX: 812-948-5047
e-Mail info@SAMTEC.com code 55322

DO NOT SCALE DRAWING

SHEET SCALE: 3:1

DESCRIPTION:
EXAMAX BACKPLANE CABLE

DWG. NO.
EBCM-X-4-XX-X-X-X-XX-X-XX-X

BY: JOE Z 06/02/2017 SHEET 6 OF 7

4 PAIR SIGNAL MAPPING FOR -1 AND -2 SIGNAL MAP OPTIONS

ODD NUMBER COLUMNS						EVEN NUMBER COLUMNS				
END 1			END 2			END 1			END 2	
POSITION	SYMBOL		POSITION	SYMBOL		POSITION	SYMBOL		POSITION	SYMBOL
N1	GND	PAIR	B1	GND		N2	LS2	PAIR	N2	LS2
M1	TX1+		C1	RX1+	M2	GND	A2		GND	
L1	TX1-		D1	RX1-	L2	TX3+	B2		RX3+	
K1	GND	PAIR	E1	GND	K2	TX3-	PAIR	C2	RX3-	
J1	TX2+		F1	RX2+	J2	GND		D2	GND	
I1	TX2-		G1	RX2-	I2	TX4+		E2	RX4+	
H1	GND	PAIR	H1	GND	H2	TX4-	PAIR	F2	RX4-	
G1	RX2-		I1	TX2-	G2	GND		G2	GND	
F1	RX2+		J1	TX2+	F2	RX4-		H2	TX4-	
E1	GND	PAIR	K1	GND	E2	RX4+	PAIR	I2	TX4+	
D1	RX1-		L1	TX1-	D2	GND		J2	GND	
C1	RX1+		M1	TX1+	C2	RX3-		K2	TX3-	
B1	GND	PAIR	N1	GND	B2	RX3+	PAIR	L2	TX3+	
A1	LS1		A1	LS1	A2	GND		M2	GND	
ALL GROUNDS ARE COMMON AND TIED TO CABLE SHIELD										

4 PAIR SIGNAL MAPPING FOR -3 AND -4 SIGNAL MAP OPTIONS

4 PAIR SIGNAL MAPPING FOR -3 AND -4 SIGNAL MAP OPTIONS										
ODD NUMBER COLUMNS						EVEN NUMBER COLUMNS				
END 1			END 2			END 1			END 2	
POSITION	SYMBOL		POSITION	SYMBOL		POSITION	SYMBOL		POSITION	SYMBOL
N1	GND	PAIR	N1	GND		N2	LS2	PAIR	N2	LS2
M1	TX1+		M1	TX1+		M2	GND		M2	GND
L1	TX1-		L1	TX1-		L2	TX3+		L2	TX3+
K1	GND	PAIR	K1	GND		K2	TX3-	PAIR	K2	TX3-
J1	TX2+		J1	TX2+		J2	GND		J2	GND
I1	TX2-		I1	TX2-		I2	TX4+		I2	TX4+
H1	GND	PAIR	H1	GND		H2	TX4-	PAIR	H2	TX4-
G1	RX2-		G1	RX2-	G2	GND	G2		GND	
F1	RX2+		F1	RX2+	F2	RX4-	F2		RX4-	
E1	GND	PAIR	E1	GND	E2	RX4+	PAIR	E2	RX4+	
D1	RX1-		D1	RX1-	D2	GND		D2	GND	
C1	RX1+		C1	RX1+	C2	RX3-		C2	RX3-	
B1	GND	PAIR	B1	GND	B2	RX3+	PAIR	B2	RX3+	
A1	LS1		A1	LS1	A2	GND		A2	GND	
ALL GROUNDS ARE COMMON AND TIED TO CABLE SHIELD										

• **PROPRIETARY NOTE** •
 THIS DOCUMENT CONTAINS CONFIDENTIAL AND PROPRIETARY INFORMATION AND ALL DESIGN, MANUFACTURING, REPRODUCTION, USE, PATENT RIGHTS AND SALES RIGHTS ARE EXPRESSLY RESERVED BY SAMTEC, INC. THIS DOCUMENT SHALL NOT BE DISCLOSED, IN WHOLE OR PART, TO ANY UNAUTHORIZED PERSON OR ENTITY NOR REPRODUCED, TRANSFERRED OR INCORPORATED IN ANY OTHER PROJECT IN ANY MANNER WITHOUT THE EXPRESS WRITTEN CONSENT OF SAMTEC, INC.

samtec

520 PARK EAST BLVD, NEW ALBANY, IN 47150
 PHONE: 812-944-6733 FAX: 812-948-5047
 e-Mail: info@SAMTEC.com code 55322

DO NOT SCALE DRAWING

SHEET SCALE: 3:1

DESCRIPTION:
EXAMAX BACKPLANE CABLE

DWG. NO.
EBCM-X-4-XX-X-X-X-XX-X-XX-X

BY: JOE Z 06/02/2017 SHEET 7 OF 7